THIS COMPUTER DRAWING IS BASED ON DRAWINGS NOT PREPARED BY MODELBOX. MODELBOX DOES NOT ACCEPT ANY LIABILITY FOR DIRECT OR CONSEQUENTIAL LOSS OR DAMAGE ARISING FROM ERRORS OR INACCURACIES IN THIS COMPUTER DRAWING HOWSOEVER CAUSED AND WHETHER THE RESULT OF NEGLIGENCE OF MODELBOX, ITS SERVANTS OR OR AGENTS. USERS INTENDING TO RELY ON THIS COMPUTER DRAWING SHOULD INDEPENDENTLY CHECK THE ACCURACY THEREOF.

drawing supplied by
modelbox plans
www.modelbox.co.uk

NOTE - THE GREY SHADED AREAS CONTAIN SERVICES AND OTHER OBSTRUCTIONS. ANY INTRUSION INTO THESE AREAS SHOULD BE CHECKED ON SITE FOR CLEARANCES.

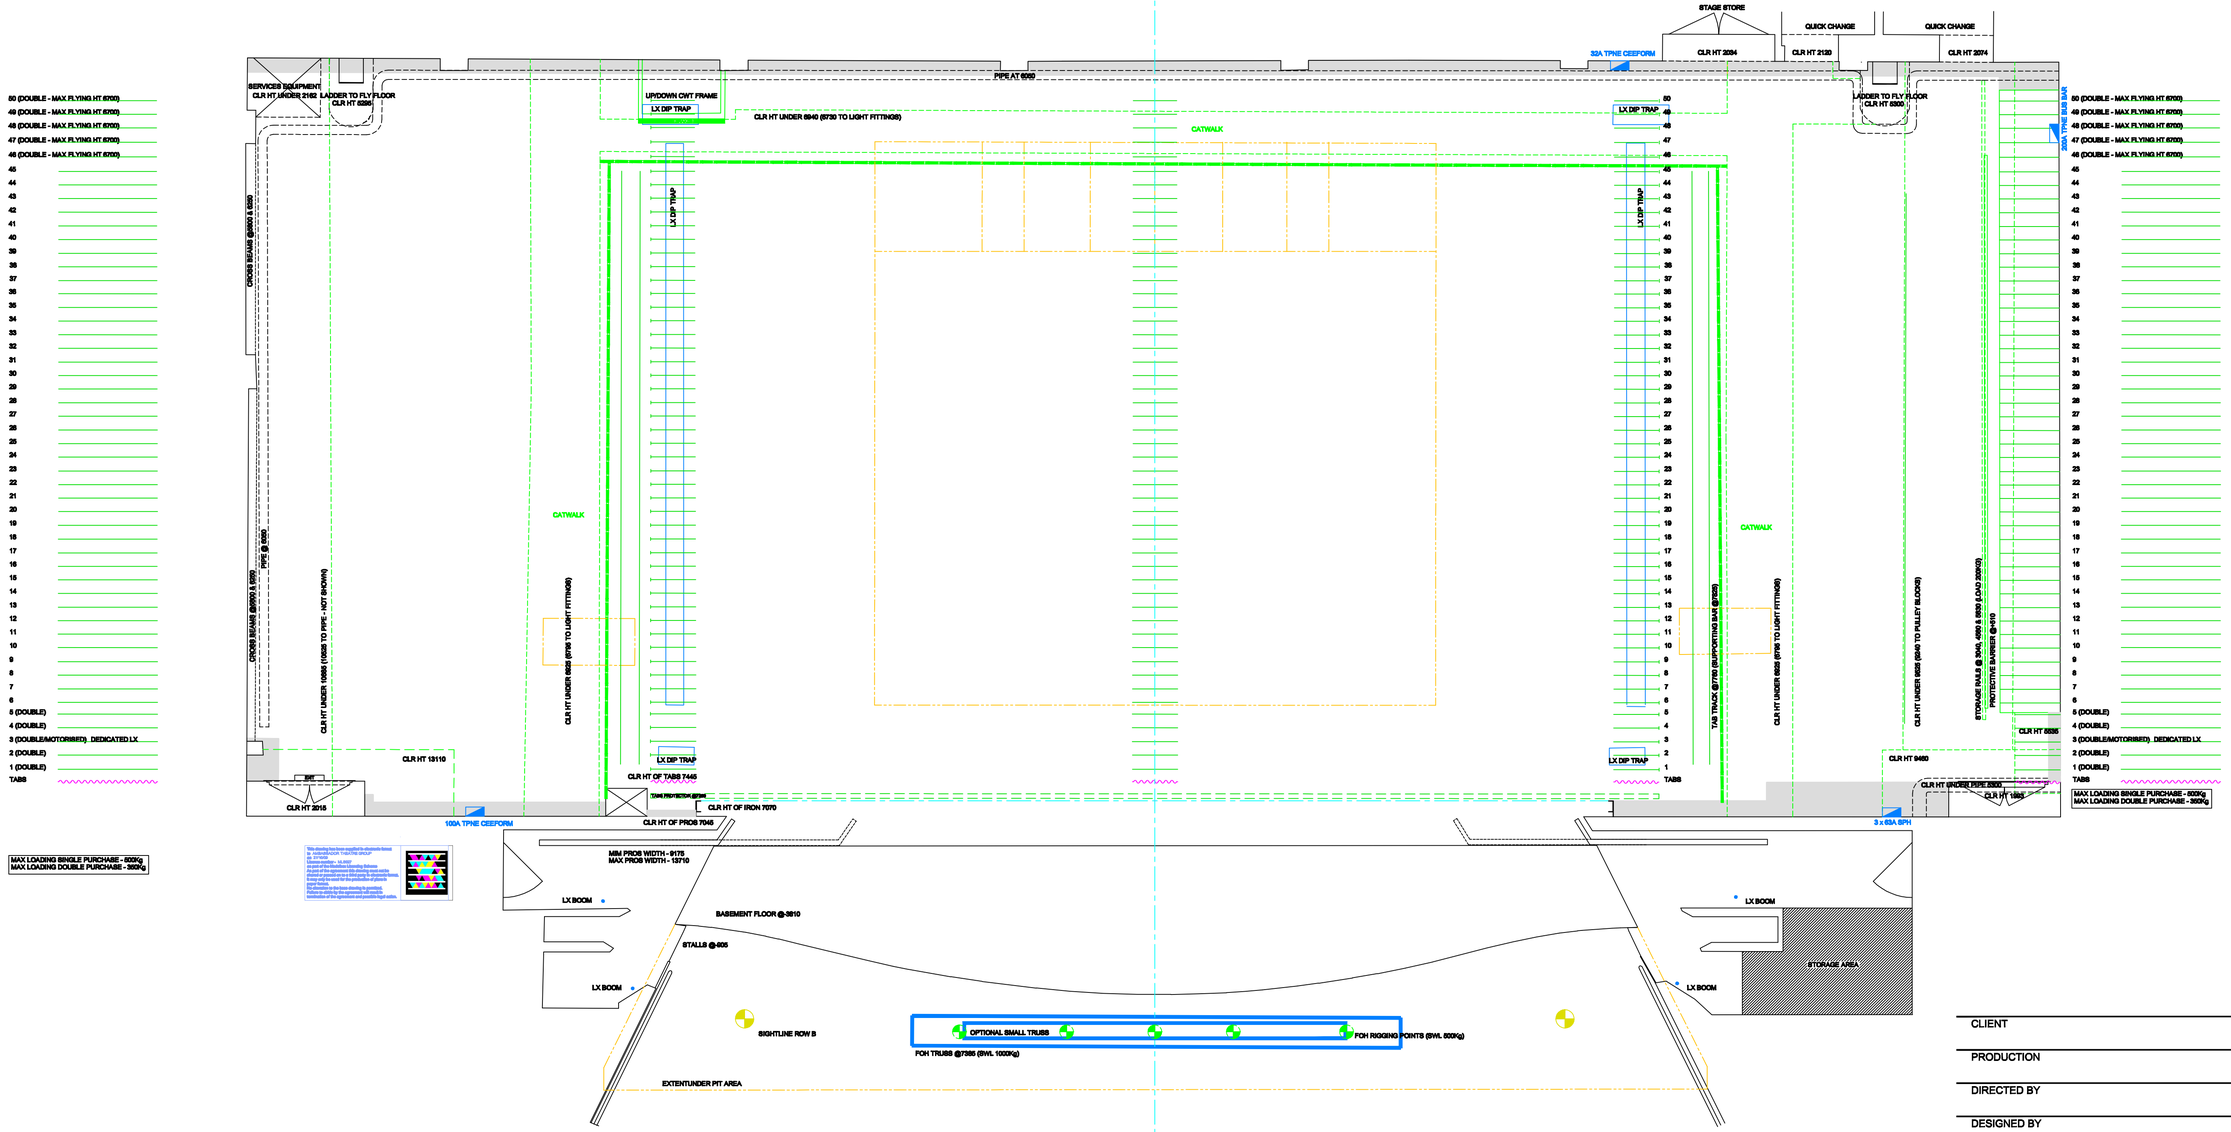

CLIENT	
PRODUCTION	
DIRECTED BY	
DESIGNED BY	
LIGHTING BY	
VENUES	THEATRE ROYAL, BRIGHTON
DETAIL	
SCALE	1:25 ON A1
DATE	
DRAWING No.	
DRAWN BY	

© MODELBOX 2009

THIS DRAWING IS BASED ON INFORMATION SUPPLIED BY THE CLIENT THEREFORE MODELBOX EXCLUDES ALL LIABILITY WHETHER IN CONTRACT TORT OR OTHERWISE FOR ANY ERROR IN THE DRAWING OR LOSS SUFFERED AS A RESULT OF INACCURACY.