THIS COMPUTER DRAWING IS BASED ON DRAWINGS NOT PREPARED BY MODELBOX. MODELBOX DOES NOT ACCEPT ANY LIABILITY FOR DIRECT OR CONSEQUENTIAL LOSS OR DAMAGE ARISING FROM ERRORS OR INACCURACIES IN THIS COMPUTER DRAWING HOWSOEVER CAUSED AND WHETHER THE RESULT OF NEGLIGENCE OF MODELBOX, ITS SERVANTS OR OR AGENTS. USERS INTENDING TO RELY ON THIS COMPUTER DRAWING SHOULD INDEPENDENTLY CHECK THE ACCURACY THEREOF.

This drawing has been supplied in electronic format
to AMBASSADOR THEATRE GROUP
on 18/11/09
License number - ML5027
as part of the Modelbox Licensing Scheme
As part of the agreement this drawing must not be shared or passed on to a third party in electronic format.
It may only be used for the production of plans in paper format.
No alteration to the base drawing is permitted.
Failure to abide by the agreement will result in termination of the agreement and possible legal action.

drawing supplied by
modelbox plans
www.modelbox.co.uk

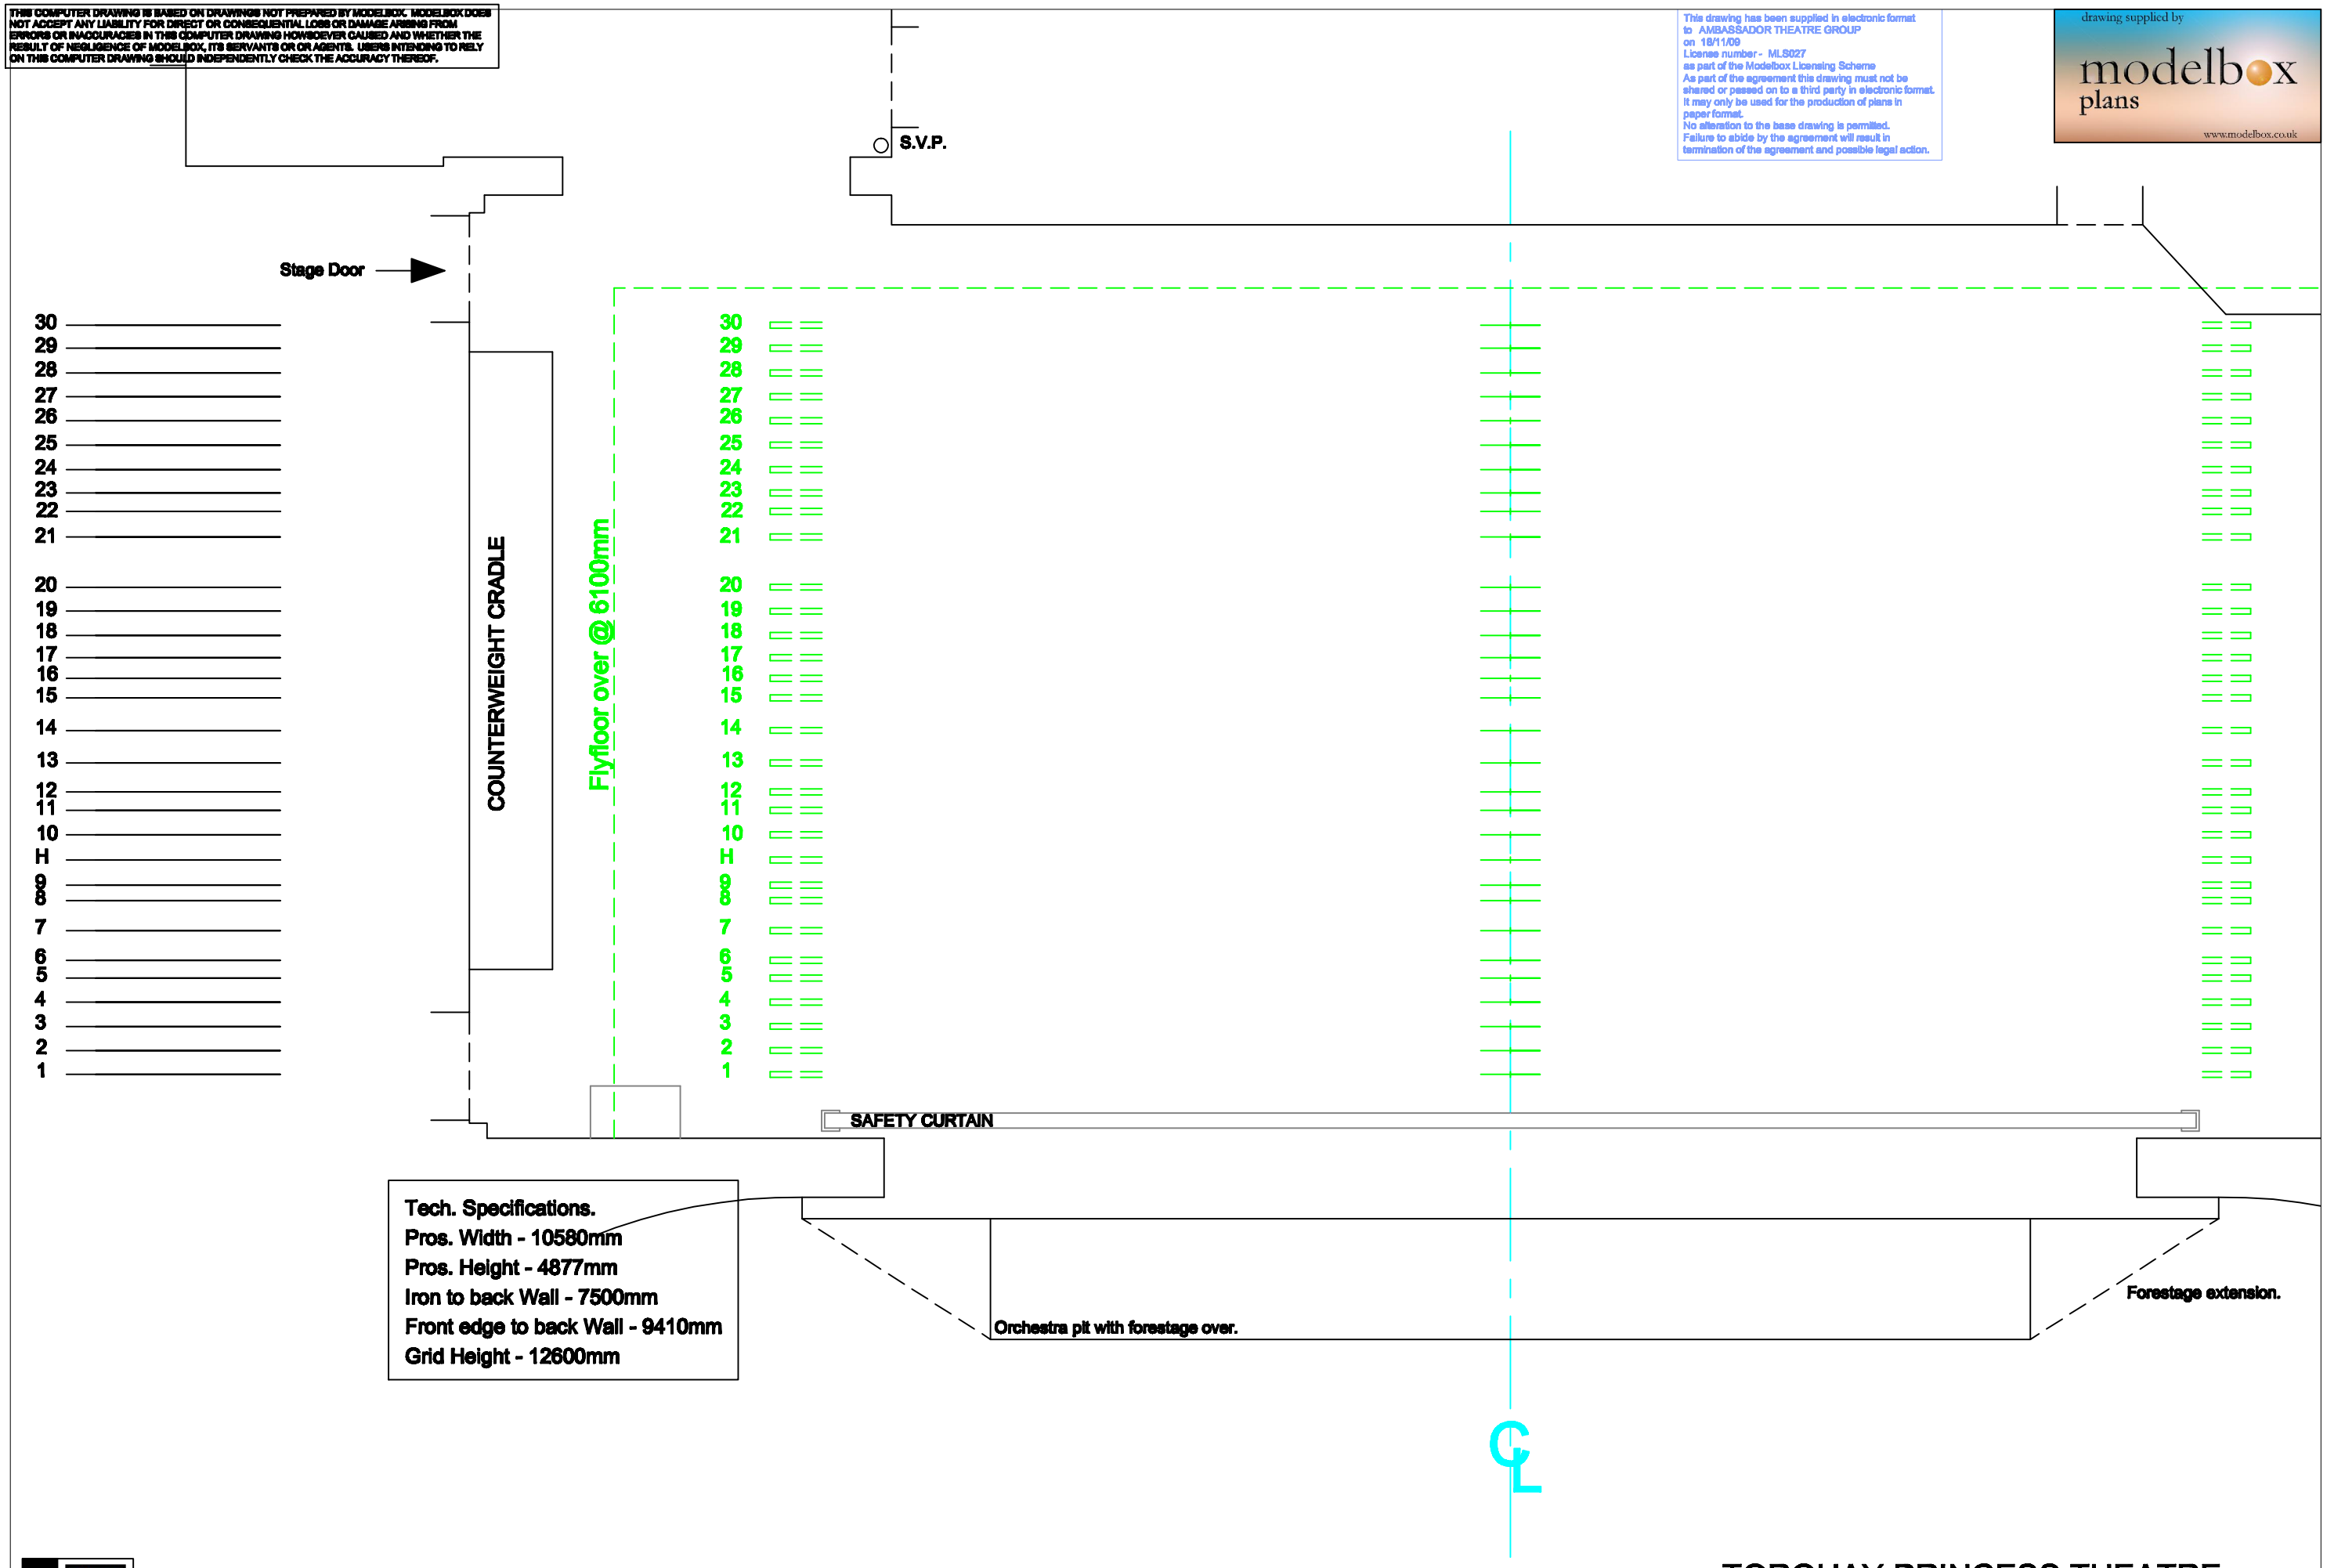

Tech. Specifications.
Pros. Width - 10580mm
Pros. Height - 4877mm
Iron to back Wall - 7500mm
Front edge to back Wall - 9410mm
Grid Height - 12600mm

TORQUAY PRINCESS THEATRE

1:50 WHEN PLOTTED ON A3

© MODELBOX 2009