THIS COMPUTER DRAWING IS BASED ON DRAWINGS NOT PREPARED BY MODELBOX. MODELBOX DOES NOT ACCEPT ANY LIABILITY FOR DIRECT OR CONSEQUENTIAL LOSS OR DAMAGE ARISING FROM ERRORS OR INACCURACIES IN THIS COMPUTER DRAWING HOWSOEVER CAUSED AND WHETHER THE RESULT OF NEGLIGENCE OF MODELBOX, ITS SERVANTS OR OR AGENTS. USERS INTENDING TO RELY ON THIS COMPUTER DRAWING SHOULD INDEPENDENTLY CHECK THE ACCURACY THEREOF.

drawing supplied by
modelbox plans
www.modelbox.co.uk

NOTES

GENERAL NOTE - THIS DRAWING HAS BEEN CREATED FROM SEVERAL DIFFERENT 1:50 DRAWING FROM THE EARLY '90's. THERE ARE DIFFERENCES BETWEEN THE DRAWINGS AND IT CANNOT BE ASSUMED THAT THIS DRAWING IS CORRECT. ALL MEASUREMENTS SHOULD BE CHECKED ON SITE. SOME, BUT NOT NECESSARY ALL, THE DIFFERENCES ARE SHOWN BELOW:-

ORCHESTRA PIT SIZES VARY FROM DRAWING TO DRAWING

LIGHTING SLOT IN CEILING IS IN DIFFERENT POSITIONS ON DRAWINGS

AUDITORIUM DOORS IN DIFFERENT POSITIONS & SIZES ON DIFFERENT DRAWINGS

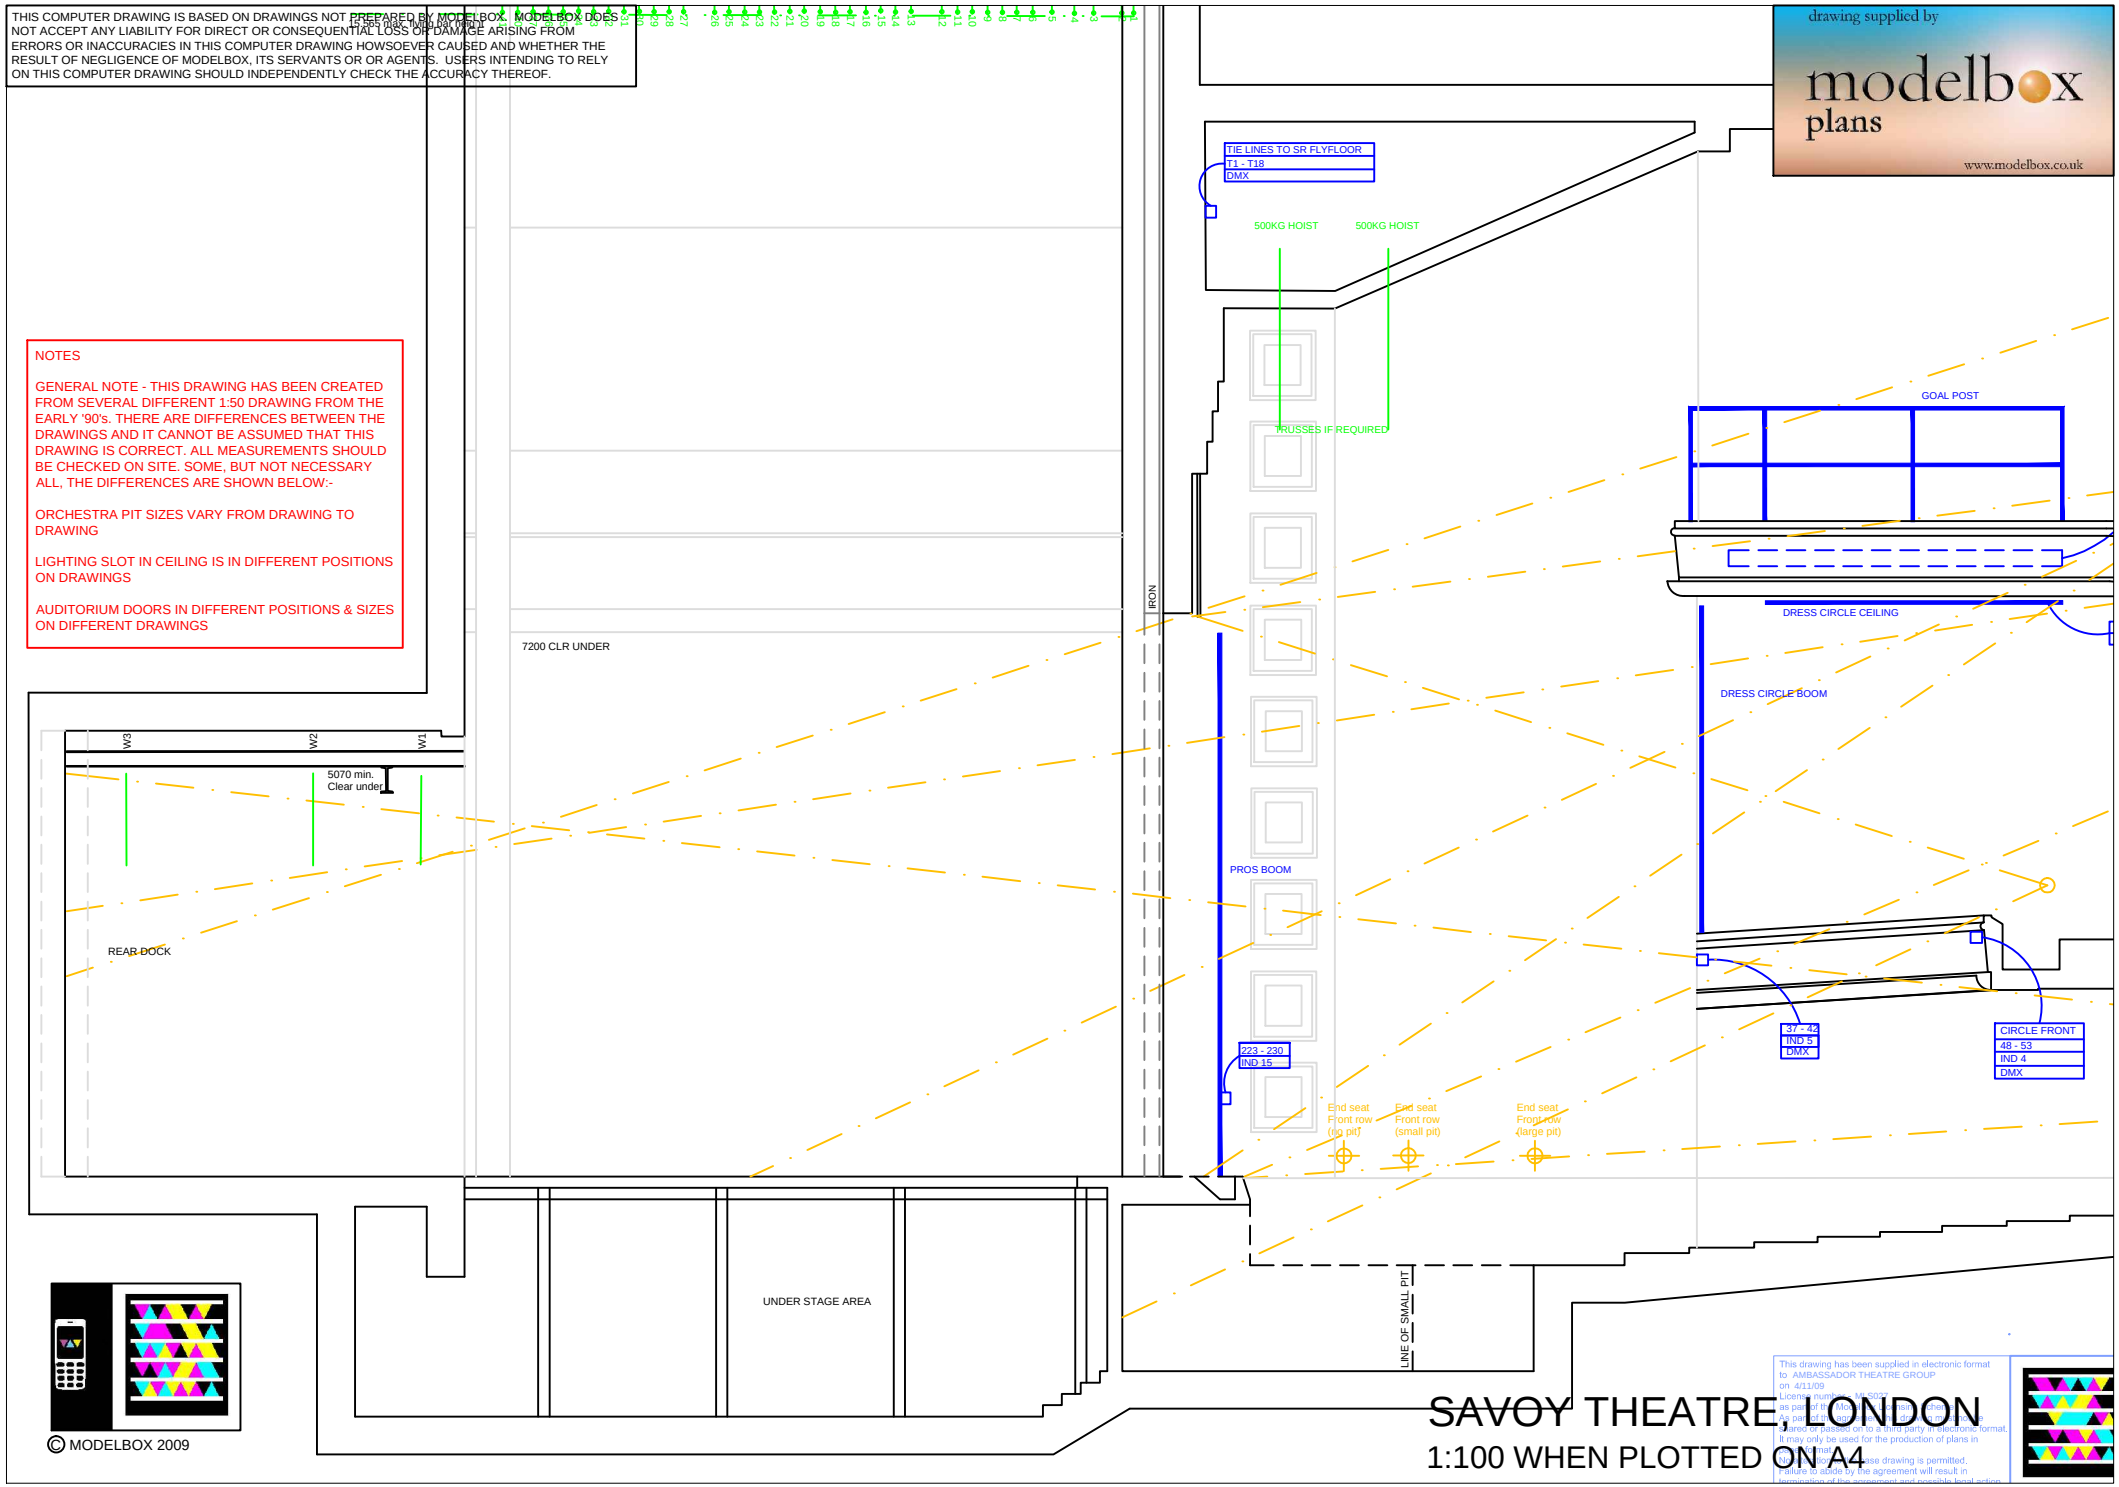

SAVOY THEATRE, LONDON

1:100 WHEN PLOTTED ON A4

© MODELBOX 2009

This drawing has been supplied in electronic format to AMBASSADOR THEATRE GROUP on 4/11/09
License number: MLS027
as part of the Modelbox Licensing Scheme
As part of the agreement, this drawing may be shared or passed on to a third party in electronic format. It may only be used for the production of plans in electronic format.
No other use of this drawing is permitted.
Failure to abide by the agreement will result in termination of the agreement and possible legal action.