THIS COMPUTER DRAWING IS BASED ON DRAWINGS NOT PREPARED BY MODELBOX. MODELBOX DOES NOT ACCEPT ANY LIABILITY FOR DIRECT OR CONSEQUENTIAL LOSS OR DAMAGE ARISING FROM ERRORS OR INACCURACIES IN THIS COMPUTER DRAWING HOWSOEVER CAUSED AND WHETHER THE RESULT OF NEGLIGENCE OF MODELBOX, ITS SERVANTS OR OR AGENTS. USERS INTENDING TO RELY ON THIS COMPUTER DRAWING SHOULD INDEPENDENTLY CHECK THE ACCURACY THEREOF.

drawing supplied by
modelbox plans
www.modelbox.co.uk

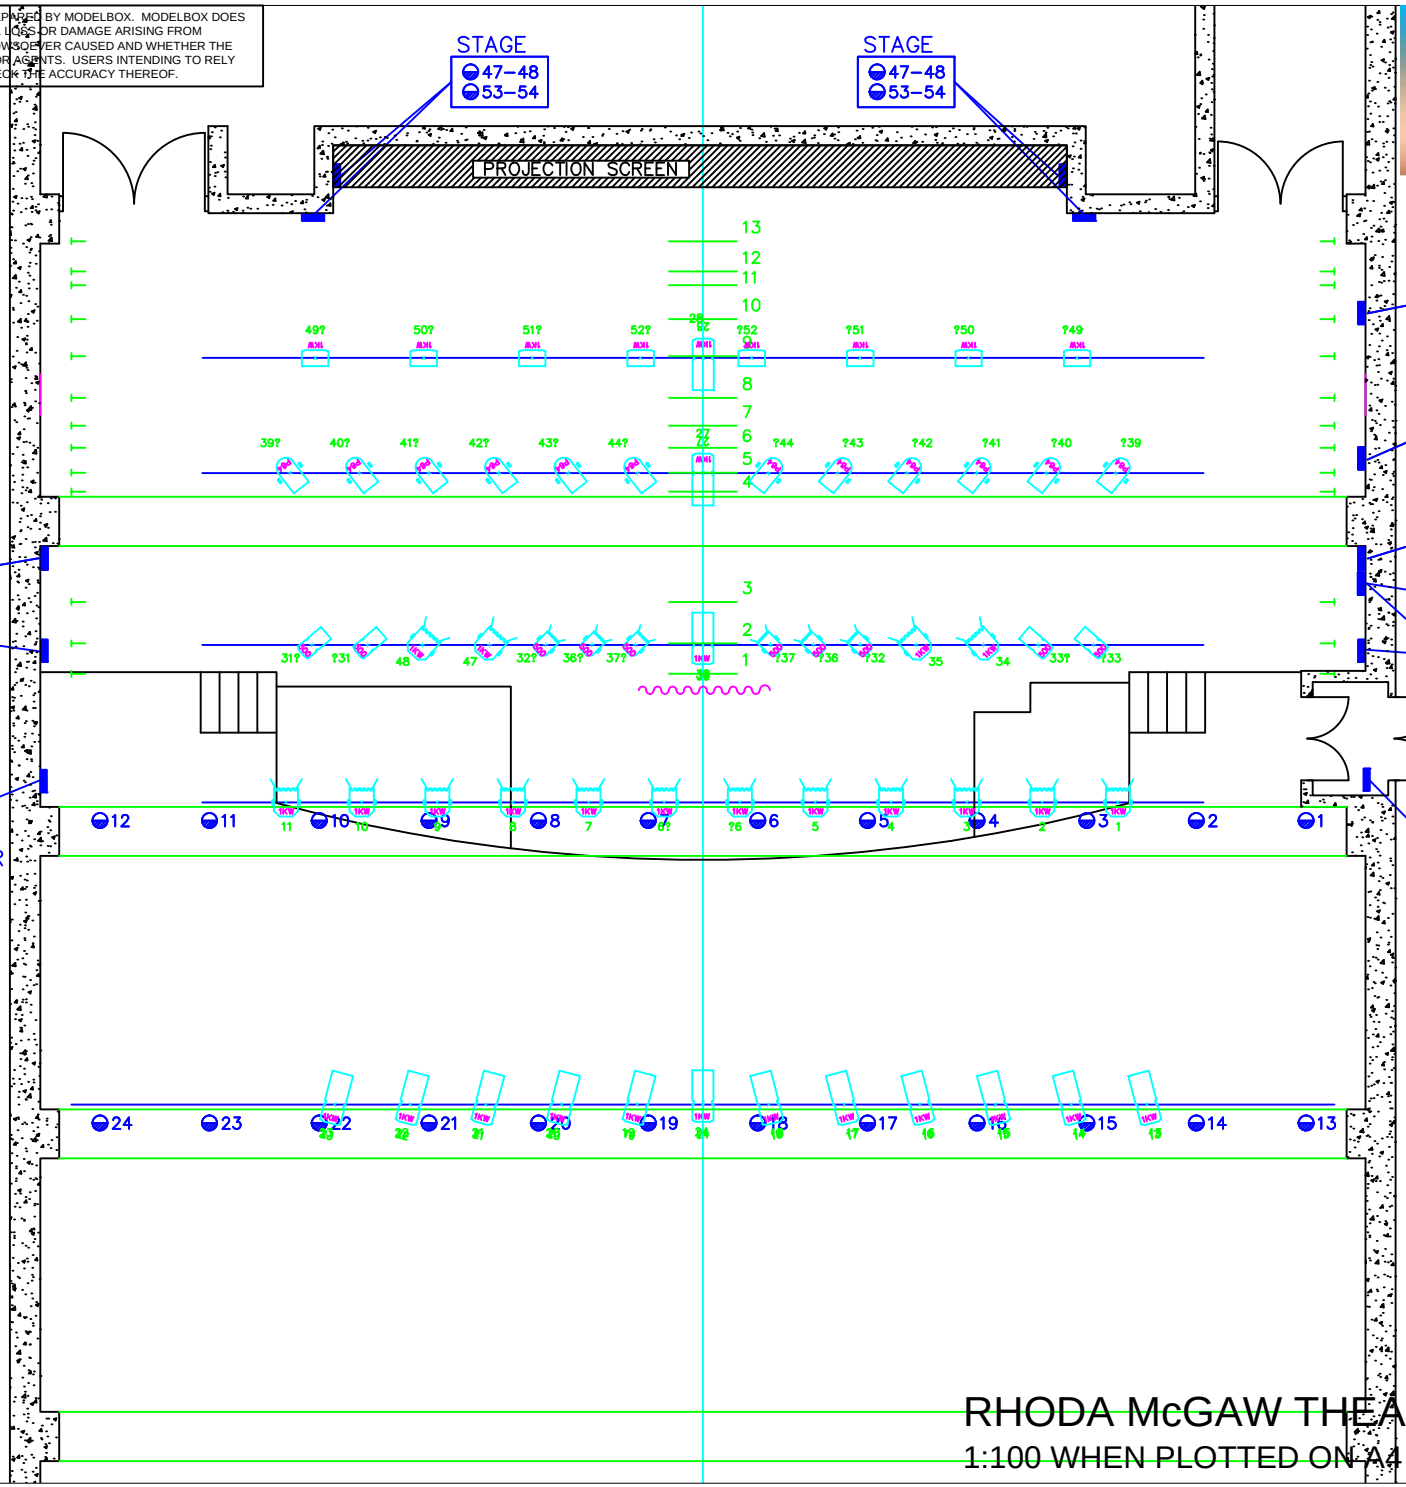


1000W PROFILE
650W PROFILE WITH COLOUR WHEEL
500W PROFILE
1000W FRESNEL
500W FRESNEL
1000W FLOOD
1000W PAR 64

This drawing has been supplied in electronic format
to AMBASSADOR THEATRE GROUP
on 3/11/09
License number - MLS027
as part of the Modelbox Licensing Scheme
As part of the agreement this drawing must not be shared or passed on to a third party in electronic format.
It may only be used for the production of plans in paper format.
No alteration to the base drawing is permitted.
Failure to abide by the agreement will result in termination of the agreement and possible legal action.

© MODELBOX 2009

# RHODA McGAW THEATRE, WOKING

1:100 WHEN PLOTTED ON A4